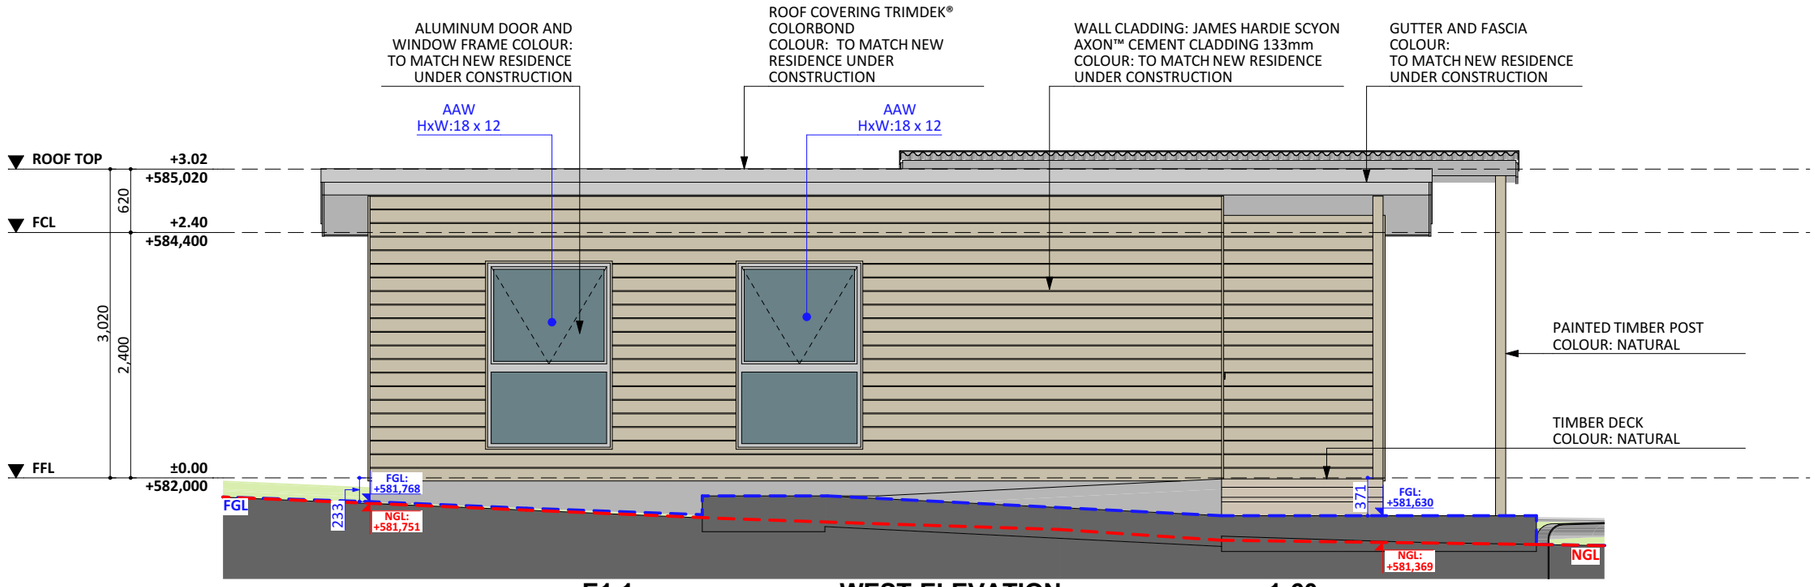

E1.1 WEST ELEVATION 1:60

CANBERRA
GRANNY FLAT
BUILDERS

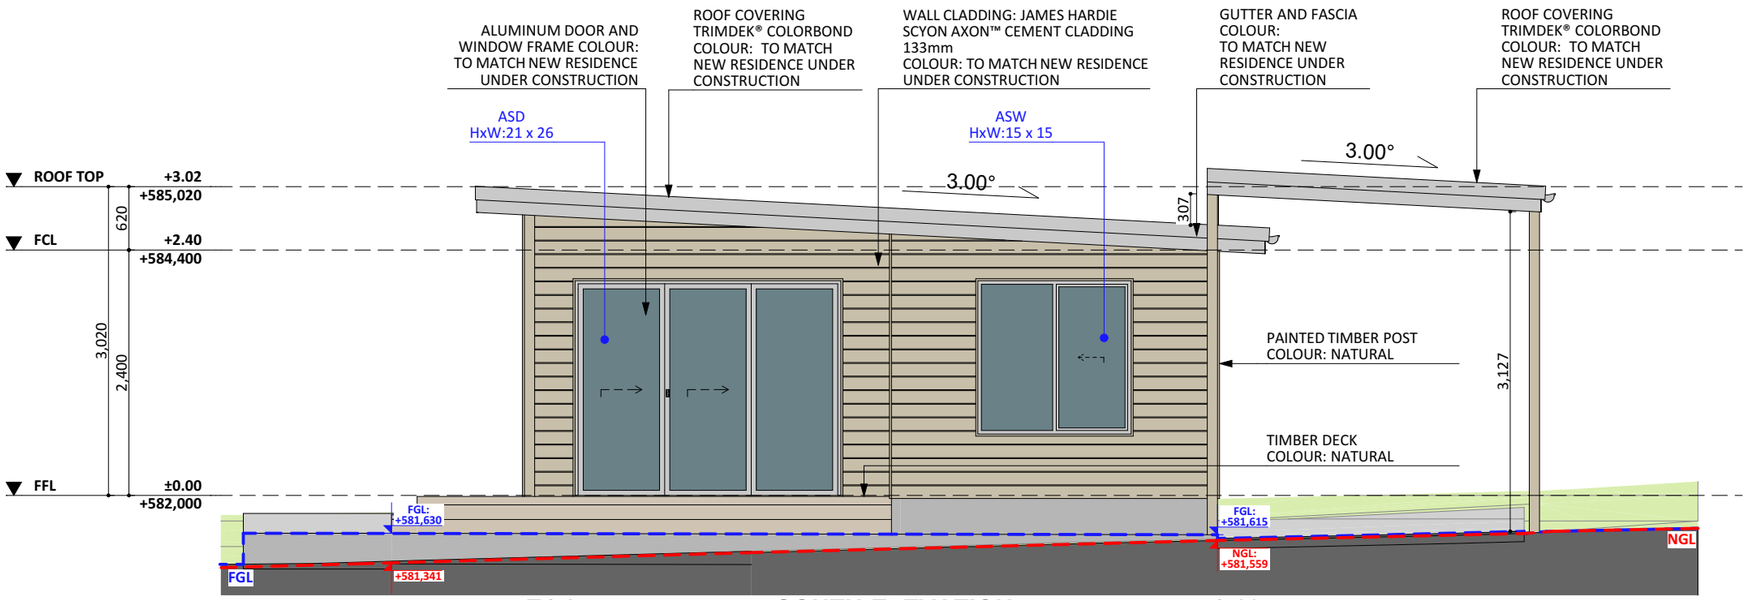

E1.2 SOUTH ELEVATION 1:60

CANBERRA
GRANNY FLAT
BUILDERS

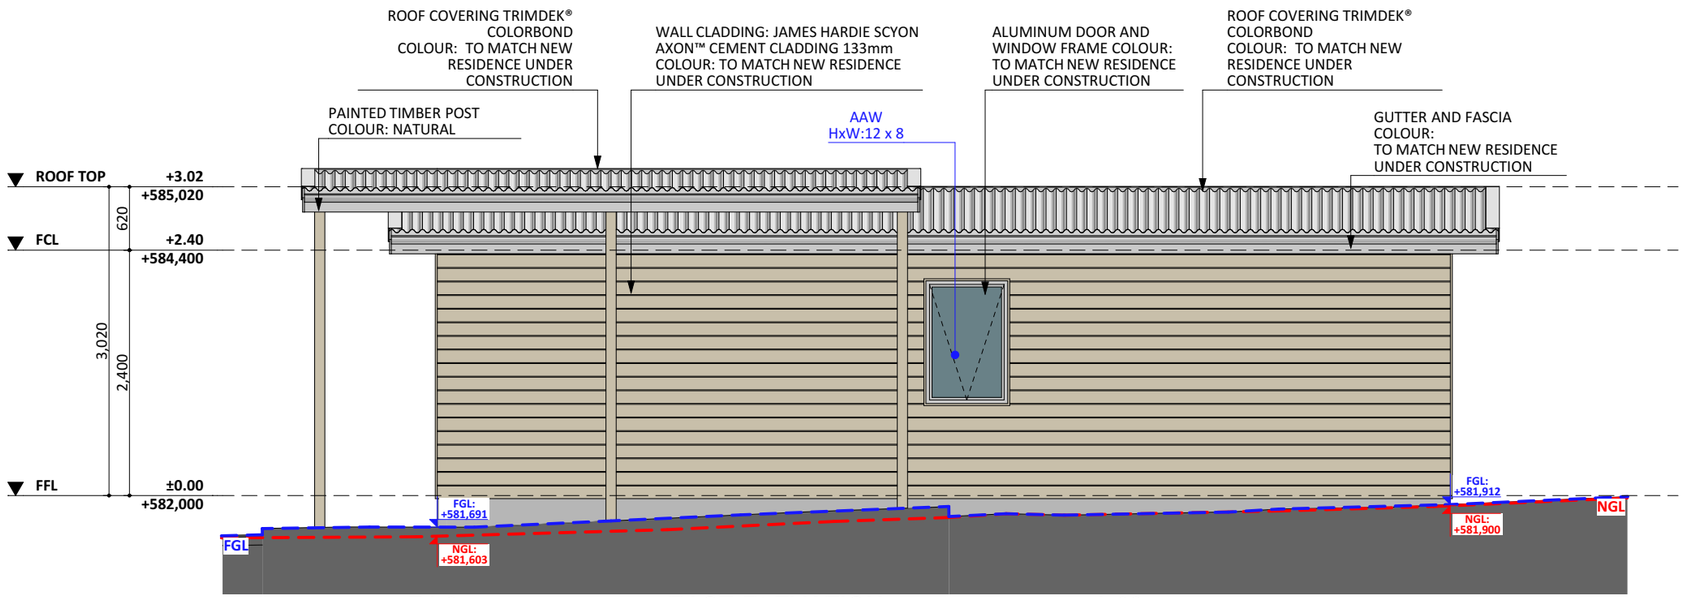

E1.3 EAST ELEVATION 1:60

CANBERRA
GRANNY FLAT
BUILDERS

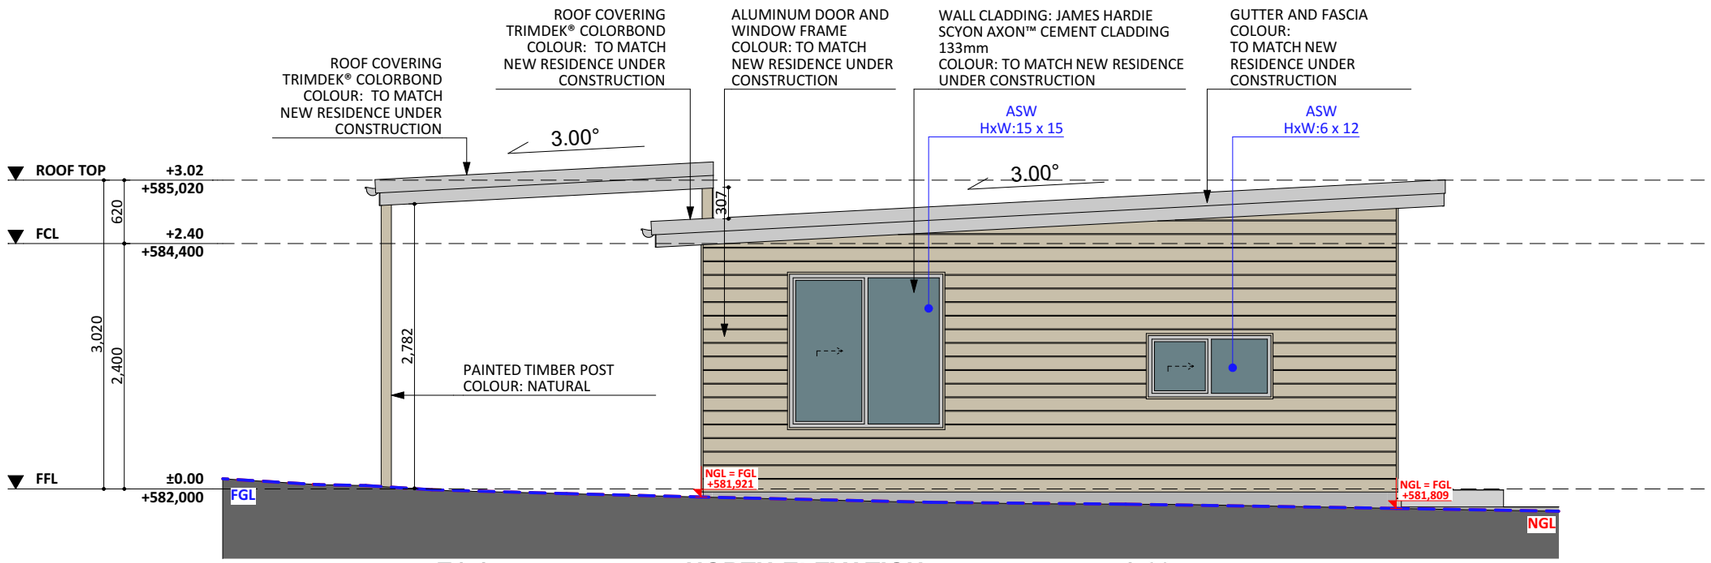

E1.4 NORTH ELEVATION 1:60

CANBERRA
GRANNY FLAT
BUILDERS